METER SIZE	BARREL DIAMETER	BARREL COLOR	D&L RING & COVER, OAE	FORD SETTER, OAE	CURB STOP	SERVICE BOX
2"	30"ø	BLACK	L-2241	VBHH 77-18-44-77-G or Q	FORD MODEL B11-444 (O.A.E.) 2" BALL VALVE 2" FM I.P.T. x 2" FM I.P.T.	FORD-EA2 40-40-30R (O.A.E.)

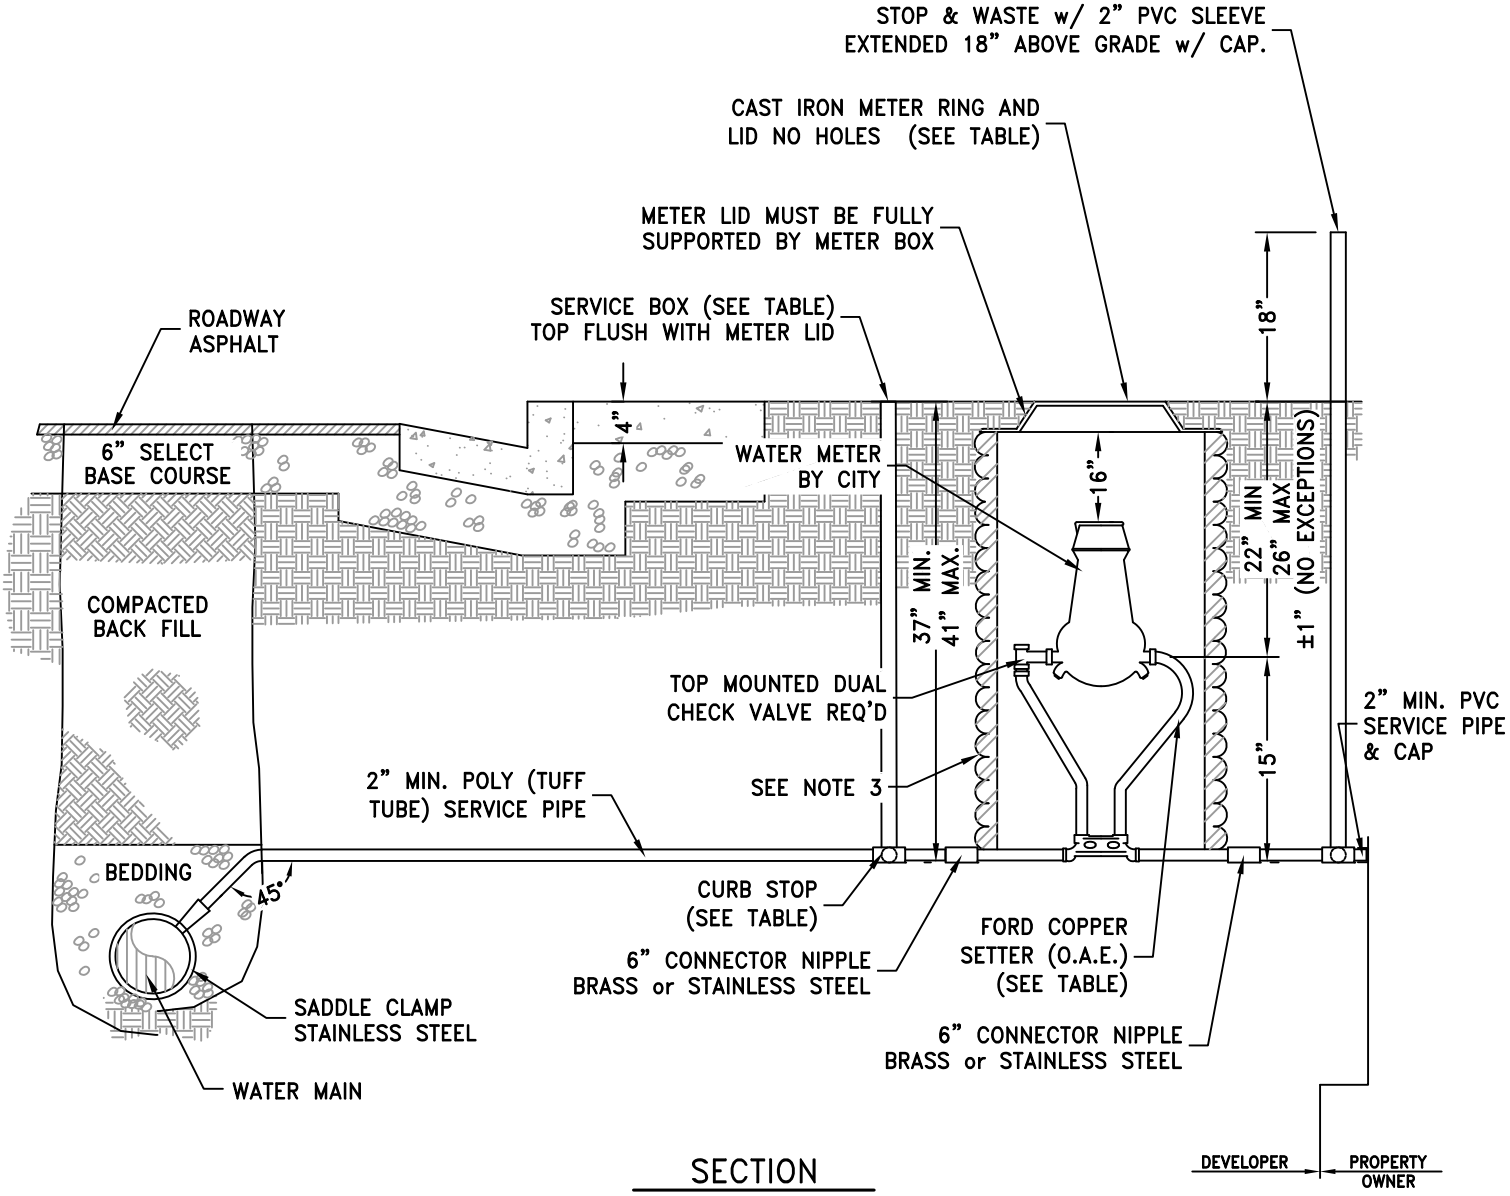

SECTION

N.T.S.

NOTES:

1. ON TWIN HOME LOTS THE WATER METERS SHALL BE PLACED 10' FROM EACH SIDE OF LOT LINE.
2. ON INDUSTRIAL ZONED ROADS WHERE SIDEWALKS ARE NOT REQUIRED OR INSTALLED THE WATER METERS SHALL BE INSTALLED BEHIND THE CURB & GUTTER.
3. METER BOX HDP A.D.S. N-12 (O.A.E.) CORRUGATED POLYETHYLENE PIPE CORRUGATED EXTERIOR/ SMOOTH INTERIOR (SEE TABLE). BOX TO BE A CONTINUOUS PIECE OF PIPE WITH NO EXTENSIONS.
4. STOP & WASTE NOT REQUIRED TO BE INSTALLED IF SECONDARY WATER IS AVAILABLE.

ENOCH CITY
900 E MIDVALLEY RD
Enoch, UT 84721
Tel. (435) 586-1119

Copyright © 2024

2" WATER METER

SCALE: N.T.S.

DATE: MAY 2023

DETAIL No.: W5.3B

SHEET: 2 of 2